Light grid

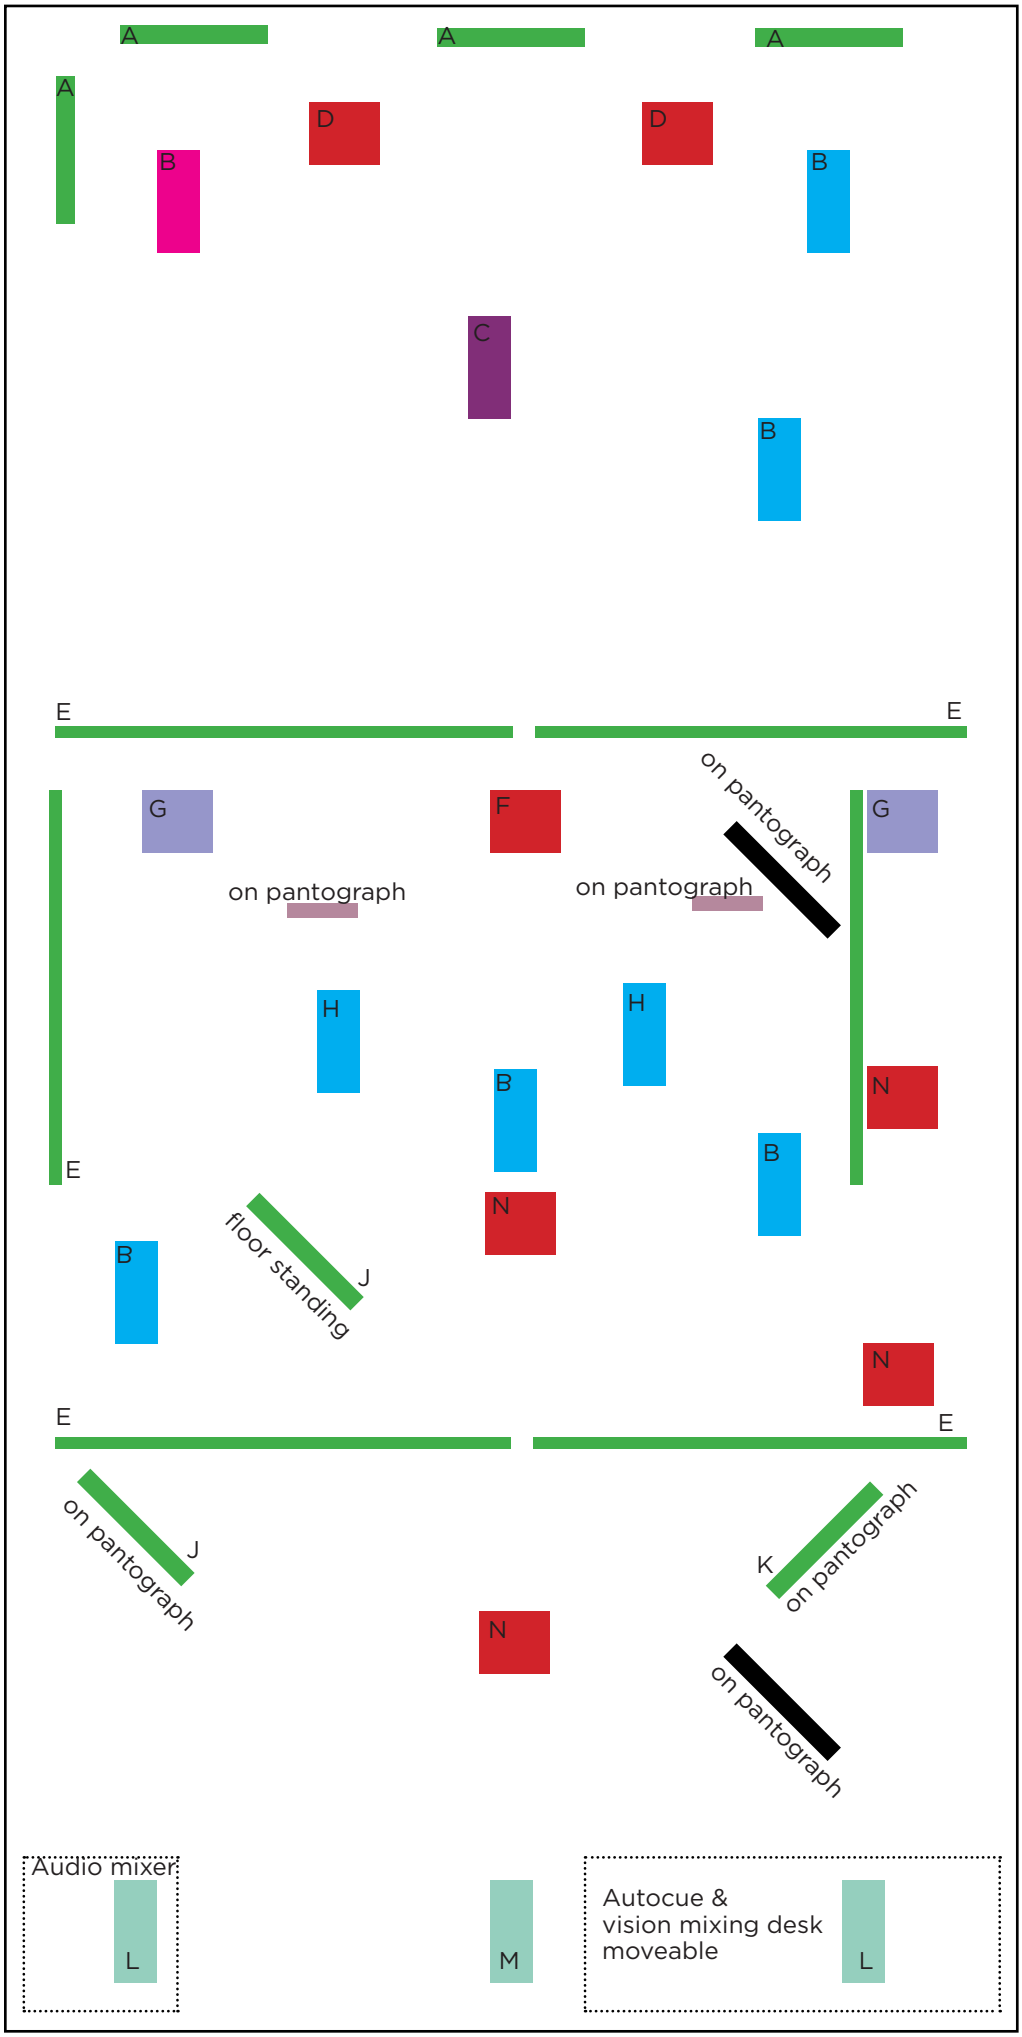

front of studio

1000w floods

flourescents

1000w fresnel (lens)

1000w fresnel

1000w profile

flags

fresnel

22inch screen
on pantograph
SDI - HDMI in

flasheads

A = 73w Tubes

B = Lee Coloran Windsor 1000 - 1200 Fresnel

C = Strad Profile Fresnel 650w

D = Arri Mini Cyc 1000

E = 140w flourescents

F = Midor 500w flood

G = Solaflash 8000

H = Lee Coloran Windsor 1000 - 1200 Fresnel 16-34

J = 200w Flourescent

K = 300w Flourescent dimmable

L = Sachtler Director 301H Fresnel 300w

M = Strand Quartet 22140 Freesnel 650w

N = 1000w Flood

Position of lights is approximate, 12 channels of dimmable lighting

Additional floor lights are available for hire, ie dado, red heads, blondes. Please contact us for more info.